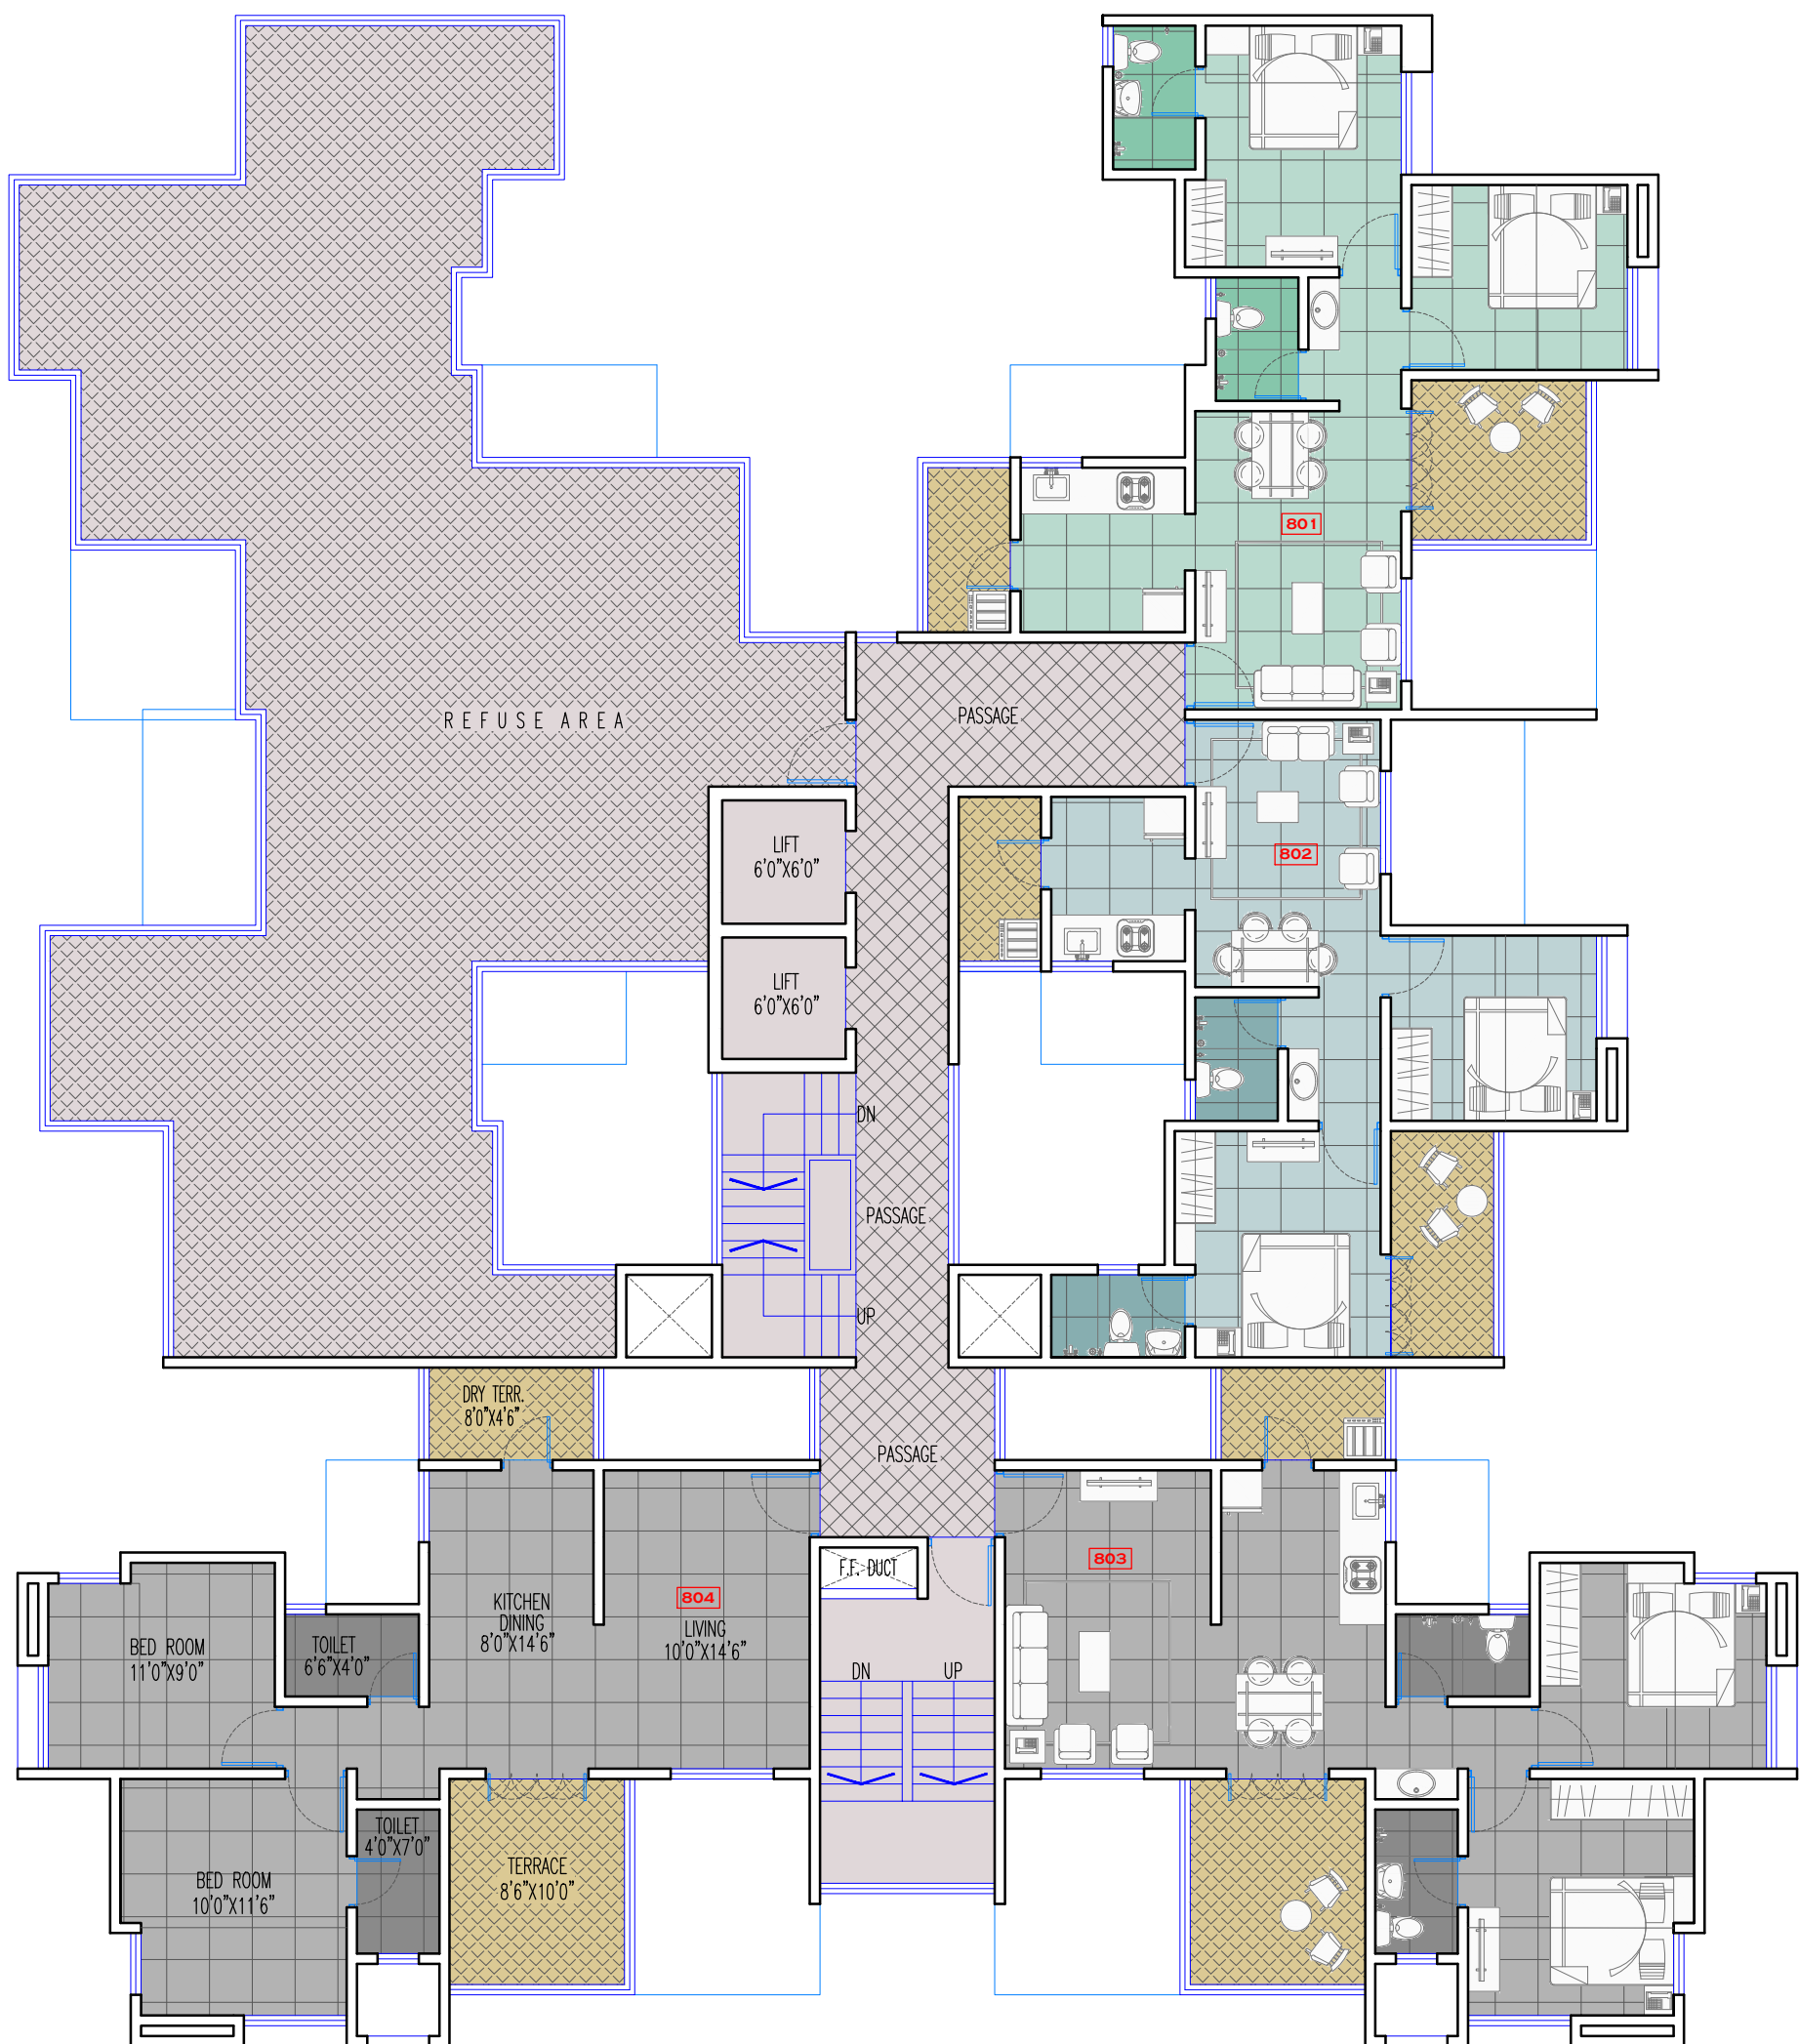


" A " - WING

8th FLOOR PLAN

FLAT NO.	TYPE	CARPET AREA AS PER RERA	BALCONY AREA AS PER RERA	C.B AREA AS PER RERA	TOTAL CARPET AREA	TERRACE CARPET AREA
801	2-BHK	42.53	6.15	0.39	49.08	9.10
802	2-BHK	39.31	3.70	0.60	43.61	8.08
803	2-BHK	47.15	7.65	1.30	56.10	11.24
804	2-BHK	47.15	7.65	1.300632	56.10	11.24